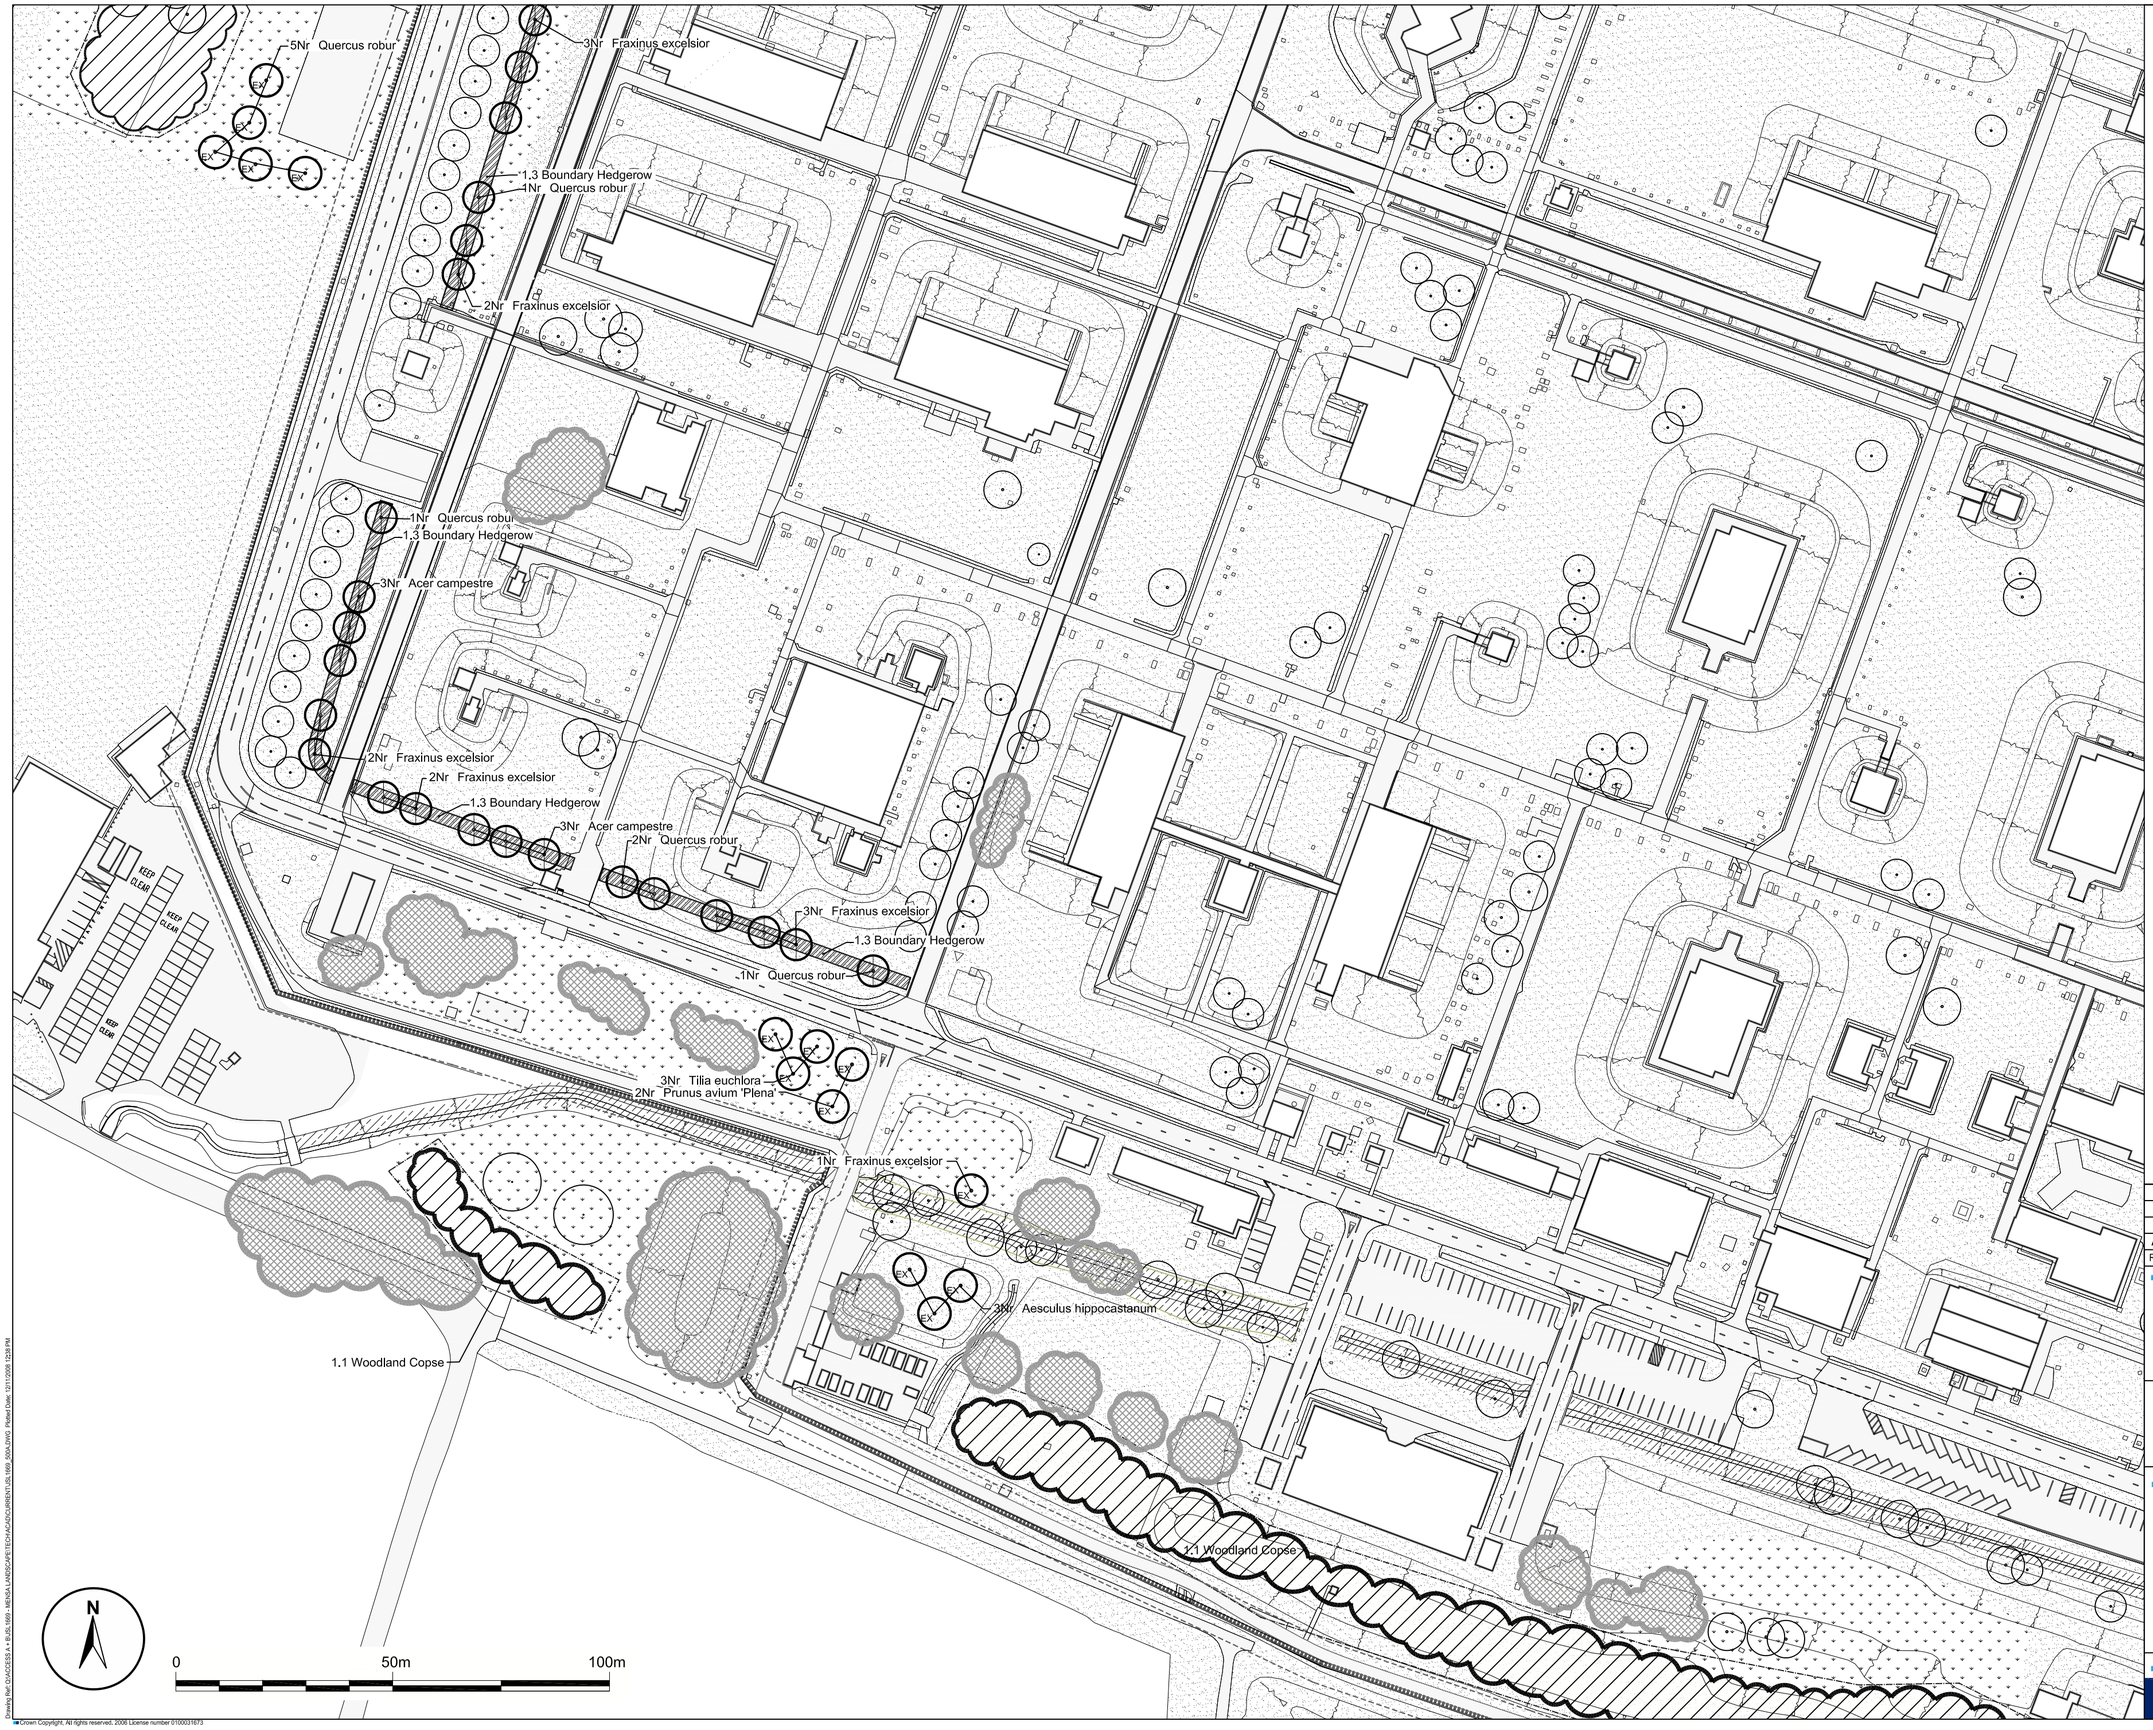

Existing

- Project boundary
- Works within separate project (detailed by others, shown for context only)
- Tree to be retained and protected
- Tree to be removed to enable development (Refer to JSL1669_700 for further information)
- Woodland copse
- Shrub Planting
- Close mown grass
- Meadow
- River corridor management area

Proposed

- Woodland copse - Ref: 1.1
- Mounded Woodland copse - Ref: 1.2
- Boundary Hedgerow Planting - Ref: 1.3a
- Boundary Hedgerow Tree - Ref: 1.3b
- Estate Hedgerow Planting - Ref: 1.4a - c
- Estate Hedgerow Tree - Ref: 1.4d
- Multi-stemmed tree - 2.5 - 3.5m - Ref: 1.5a
- Coppice Shrub Planting - Ref: 1.5b
- Edge Planting - Ref: 1.5c
- Marginal Planting - Ref: 1.5d
- Shallows / Ledge Planting - Ref: 1.5e
- Amenity shrub Planting - Ref: 1.6a
- Groundcover Shrub Mix Planting - 1.6b
- Feature Tree Planting - Ref: 1.6c
- Parkland Tree Planting - Ref: 1.7
- Avenue Trees - Ref: 1.8
- Amenity grass seeded areas - Ref: 1.9a
- Reinforced Grass
- Meadow seeded areas - Ref: 1.9b
- Wetland meadow - Ref: 1.9c
- Waters edge seeded areas - Ref: 1.9d
- Gravel
- Rabbit proof fencing (800mm high)
- Ground contouring
- SUDS drainage features (Refer to engineers details for further information)

Note:
Reference Numbers refer to Plant Schedule JSL 1669_550

KEYPLAN

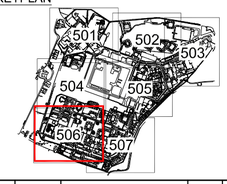

Rev:	Date:	Amendment:	Name:	Checked:
A	12/08	Plan updates	SH	DC

Drawing Based Upon:- OS base / MENSA & CMR plans

Status: FOR PLANNING

Notes: Contractors are not to scale from this drawing. All dimensions to be checked on site and any discrepancies, ambiguities and/or ommisions between this drawing and information given elsewhere must be reported to this office. If in doubt, ask.

RPS
Lakesbury House Hillingbury Road Chandlers Ford Hampshire SO53 5SS
T 023 80810440 F 023 80810449 E rpsso@rpsgroup.com W www.rpsgroup.com

Client: AWE

Project: MENSA
Site B

Title: Detailed Landscape Design

Date: Sept 08 Scale: 1:1000 Paper Size: A2

Drawn: SH Checked: KR Job Ref: JSL 1669

Drawing Number: 506 Rev: A

www.rpsgroup.com

Drawing Ref: O:\ACCESS A + B\JSL1669 - MENSA LANDSCAPE\TECHACAD\CURRENT\JSL1669_500A.DWG Plotted Date: 12/11/2008 12:38 PM
Crown Copyright. All rights reserved. 2006 License number 0100031673