PROTECTIVE MARKING
NOT PROTECTIVELY MARKED

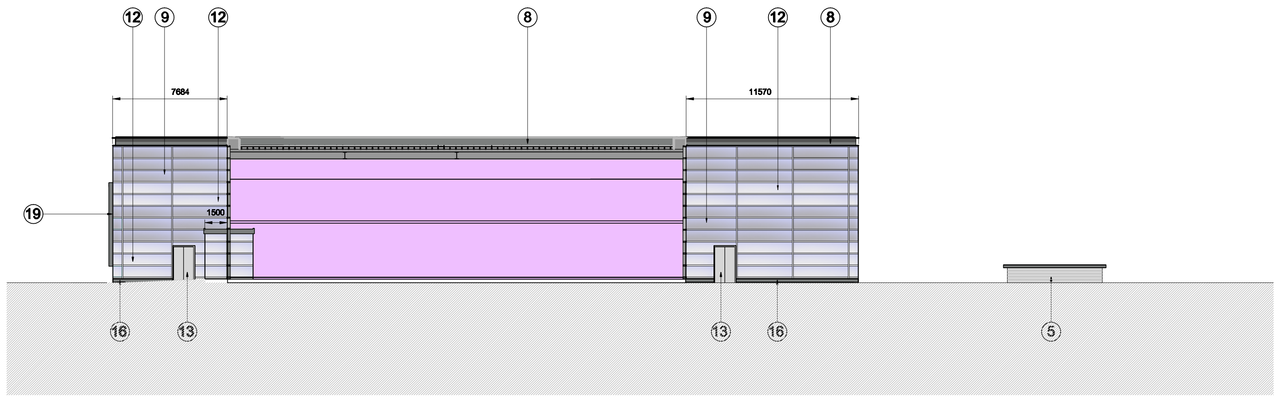

ELEVATION H

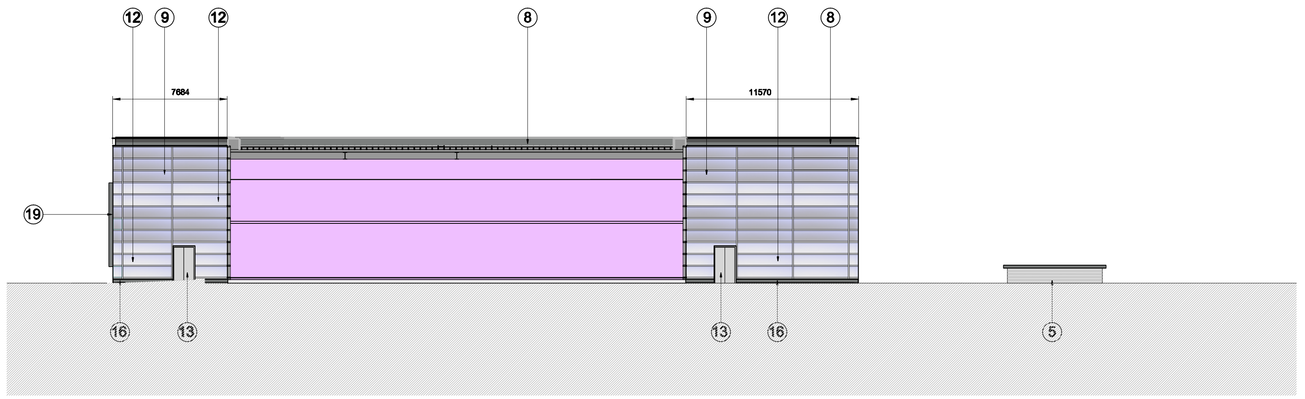

ELEVATION F

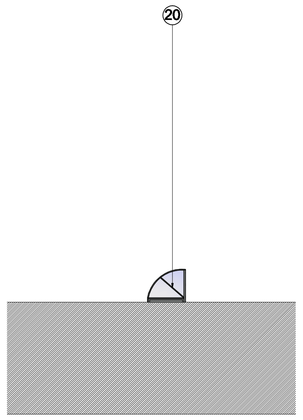

NORTH ELEVATION
OF BIKE SHED

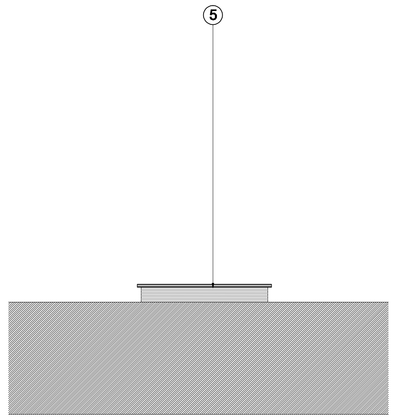

EAST ELEVATION
OF TRADE WASTE

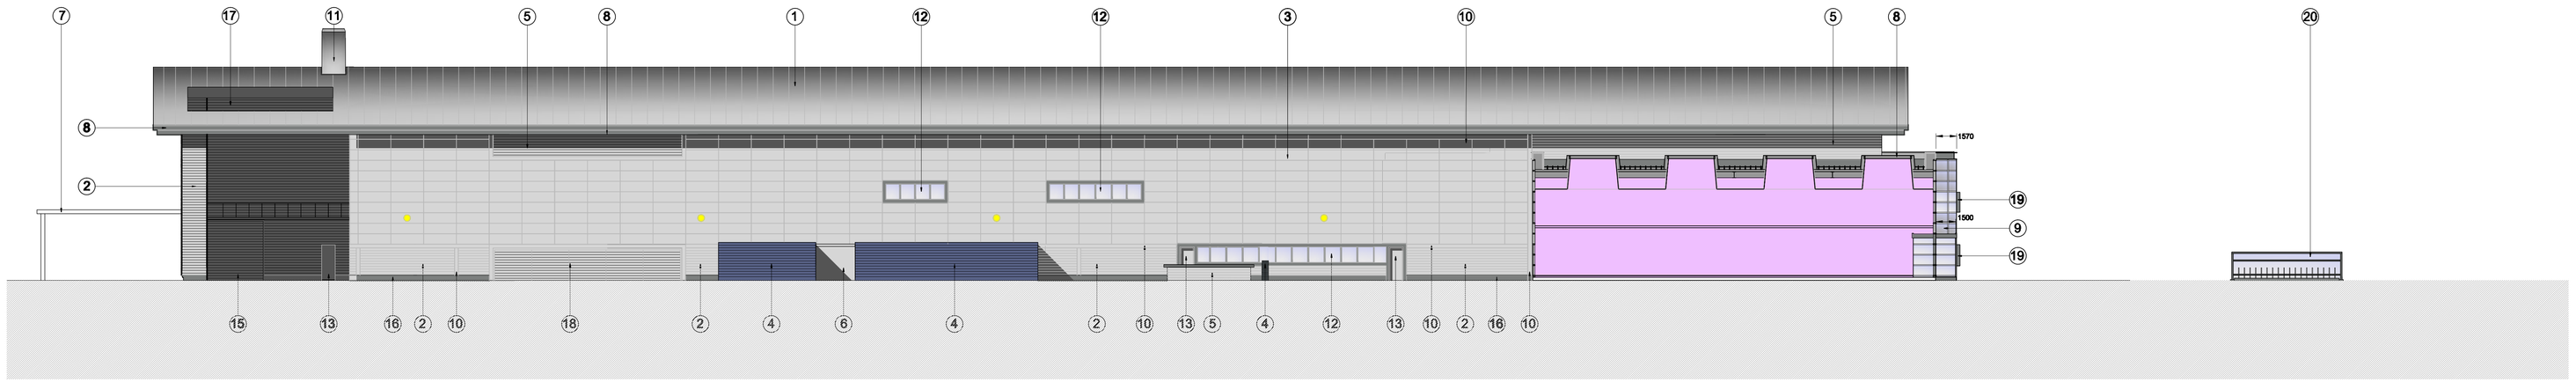

ELEVATION G

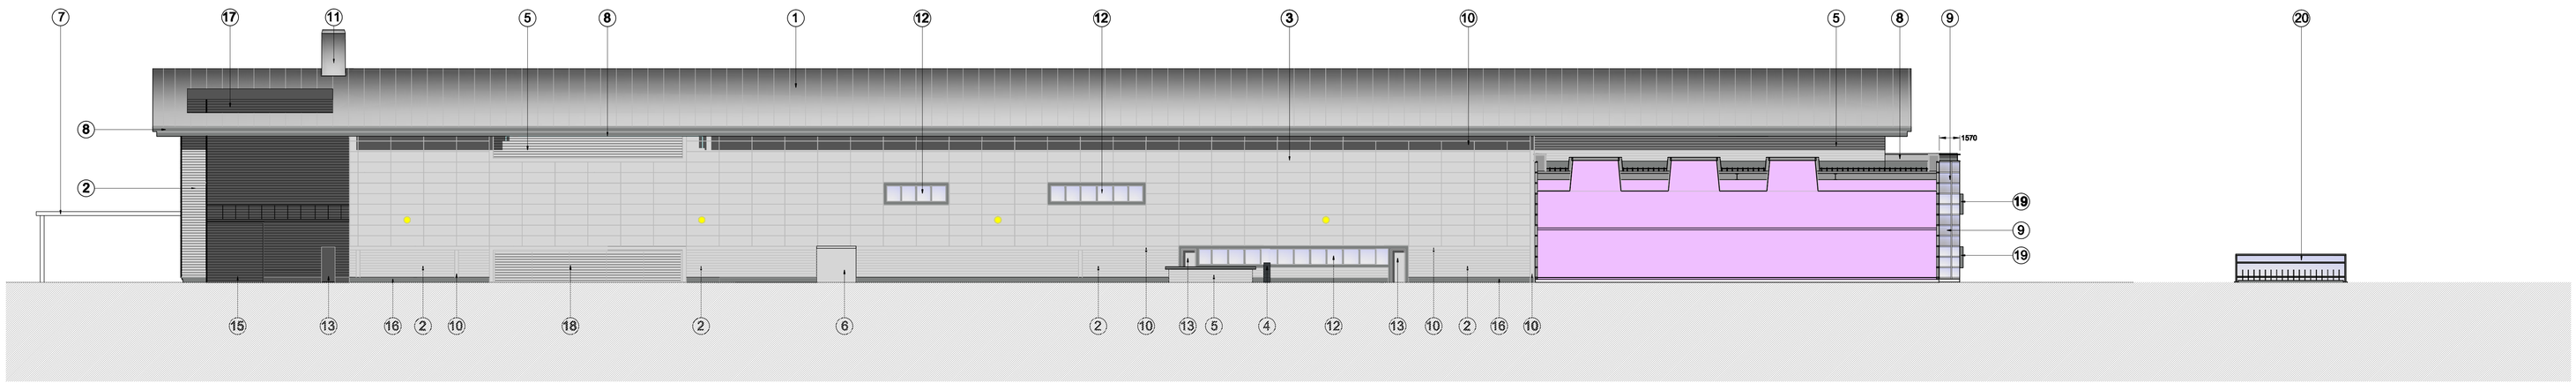

ELEVATION E

LEGEND	
OFFICE AND ATRIUM AREA	
SERVICES AND SUPPORT	
MATERIAL HANDLING AREA	
RECEIPT AND DESPATCH	
STORAGE AREA	
DELIVERY BAY	

MATERIALS AND FINISHES

1. KALZIP ALUMINIUM STANDING SEAM ROOF - MILL FINISH.
2. COIL COATED TRAPEZOIDAL CLADDING . COLOUR: SILVER. RAL 9006.
3. COIL COATED ALUMINIUM RAINSCREEN PANEL SYSTEM. COLOUR: SILVER. RAL 9006.
4. STAFFORDSHIRE SMOOTH FINISH FACING BRICKWORK, COLOUR: SLATE BLUE. RAL 7016.
5. COIL COATED HORIZONTAL SCREENING ALUMINIUM PRESSED LOUVRE BLADES TO PLANT. COLOUR: SILVER. RAL 9006.
6. STEEL SLIDING DOOR. COLOUR: SILVER. RAL 9006.
7. PIPE BRIDGE.
8. COIL COATED ALUMINIUM FASCIA CHANNEL. COLOUR: DARK GREY. RAL 7031.
9. ALUMINIUM DOUBLE GLAZED ENHANCED CURTAIN WALLING + WINDOW SYSTEM. GLASS OBSCURED BY ALUMINIUM FACED BACK PANEL. COLOUR: DARK GREY. RAL 7031
10. COIL COATED ALUMINIUM 'C' CHANNEL. COLOUR: SILVER. RAL 9006.
11. 1 NO FLUE 1800mm Ø COIL COATED ALUMINIUM TUBE. APPLIED FINISH COLOUR: SILVER. RAL 9006.
12. ALUMINIUM DOUBLE GLAZED ENHANCED CURTAIN WALLING + WINDOW SYSTEM. COLOUR: DARK GREY. RAL 7031. GLASS VISION PANEL COLOURLESS.
13. STEEL DOORS WITH APPLIED FINISH. COLOUR: SILVER. RAL 9006.
14. ALUMINIUM GLAZED DOORS WITH APPLIED FINISH. COLOUR: DARK GREY. RAL 7031.
15. VEHICLE BAY DOOR. COLOUR: SILVER. RAL 9006.
16. COIL COATED ALUMINIUM FLASHING. COLOUR: DARK GREY. RAL 7031.
17. ROOF OPENING.
18. ALUMINIUM REMOVABLE LOUVRE TO TRANSFORMERS. COLOUR: SILVER. RAL 9006.
19. ALUMINIUM POP-OUT FEATURE WINDOW SURROUNDS. COLOUR: DARK GREY. RAL 7031.
20. PROPRIETARY BICYCLE ENCLOSURE. POWDER COATED FRAME. COLOUR: SILVER. RAL 9006 WITH POLYCARBONATE GLAZING. 8.4X2.5X2.150

WALL MOUNTED LIGHTS

0 2 4 6 8 10 20
SCALE 1:200(A0) METRES

KEY PLAN

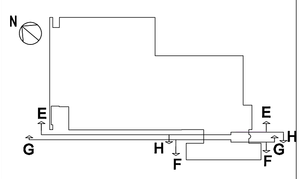

KEY PLAN
SCALE 1:2000

-	-	-

Construction Risks	Maintenance Risks	Demolition Risks

In addition to the hazards / risks normally associated with the type of work detailed on this drawing, take note of the above.

It is assumed that all works on this drawing will be carried out by a competent contractor working to an appropriate method statement.

SAFETY, HEALTH AND ENVIRONMENTAL INFORMATION

NOTES
AVERAGE EXISTING GROUND LEVEL ACROSS SITE IS 103.5M²

DRAWN BY	GREER	CHECK DO	JOLLER	CHECK DM	F GALBRAI	APPROVE	M FRESSON
C1	ISSUE FOR PLANNING SUBMISSION						

REV.	COMMENTS		DATE	
				16/10/09
A0	SCALES 1:200	ISSUING OFFICE GLASGOW	VAULT Z49	PROJECT NUMBER PEG

STATUS	PURPOSE OF ISSUE
D0	ISSUED BY AWE

ORIGINATOR
ARCHIAL ARCHITECTS
18 ROTHESAY PLACE
EDINBURGH EH3 7SQ

PROJECT
PEGASUS

TITLE
PLANNING
ELEVATIONS

CLIENT
AWE
ALDERMASTON, READING
BERKSHIRE, RG7 4PR

PROTECTIVE MARKING
NOT PROTECTIVELY MARKED

AWE DRAWING REFERENCE NUMBER	DOC Rev	DWG Rev
		C1

PROJECT DRAWING NUMBER
A-PEG-PAR-00-XX-DRW-AR-200-Z49-003031

Filename: A-PEG-PAR-00-XX-DRW-AR-200-Z49-003031.DWG