Plans/Drawings

AWE Aldermaston 459887 163049

06Nov2003

1:20000

Reproduced from the Ordnance Survey Map with the permission of the Controller of Her Majesty's Stationery Office. (c) Crown Copyright 2003 . West Berkshire District Council LA 090 72

AWE Aldermaston 459887 163049

07Nov2003

1:30000

West Berkshire

2200m. NN Buffer.

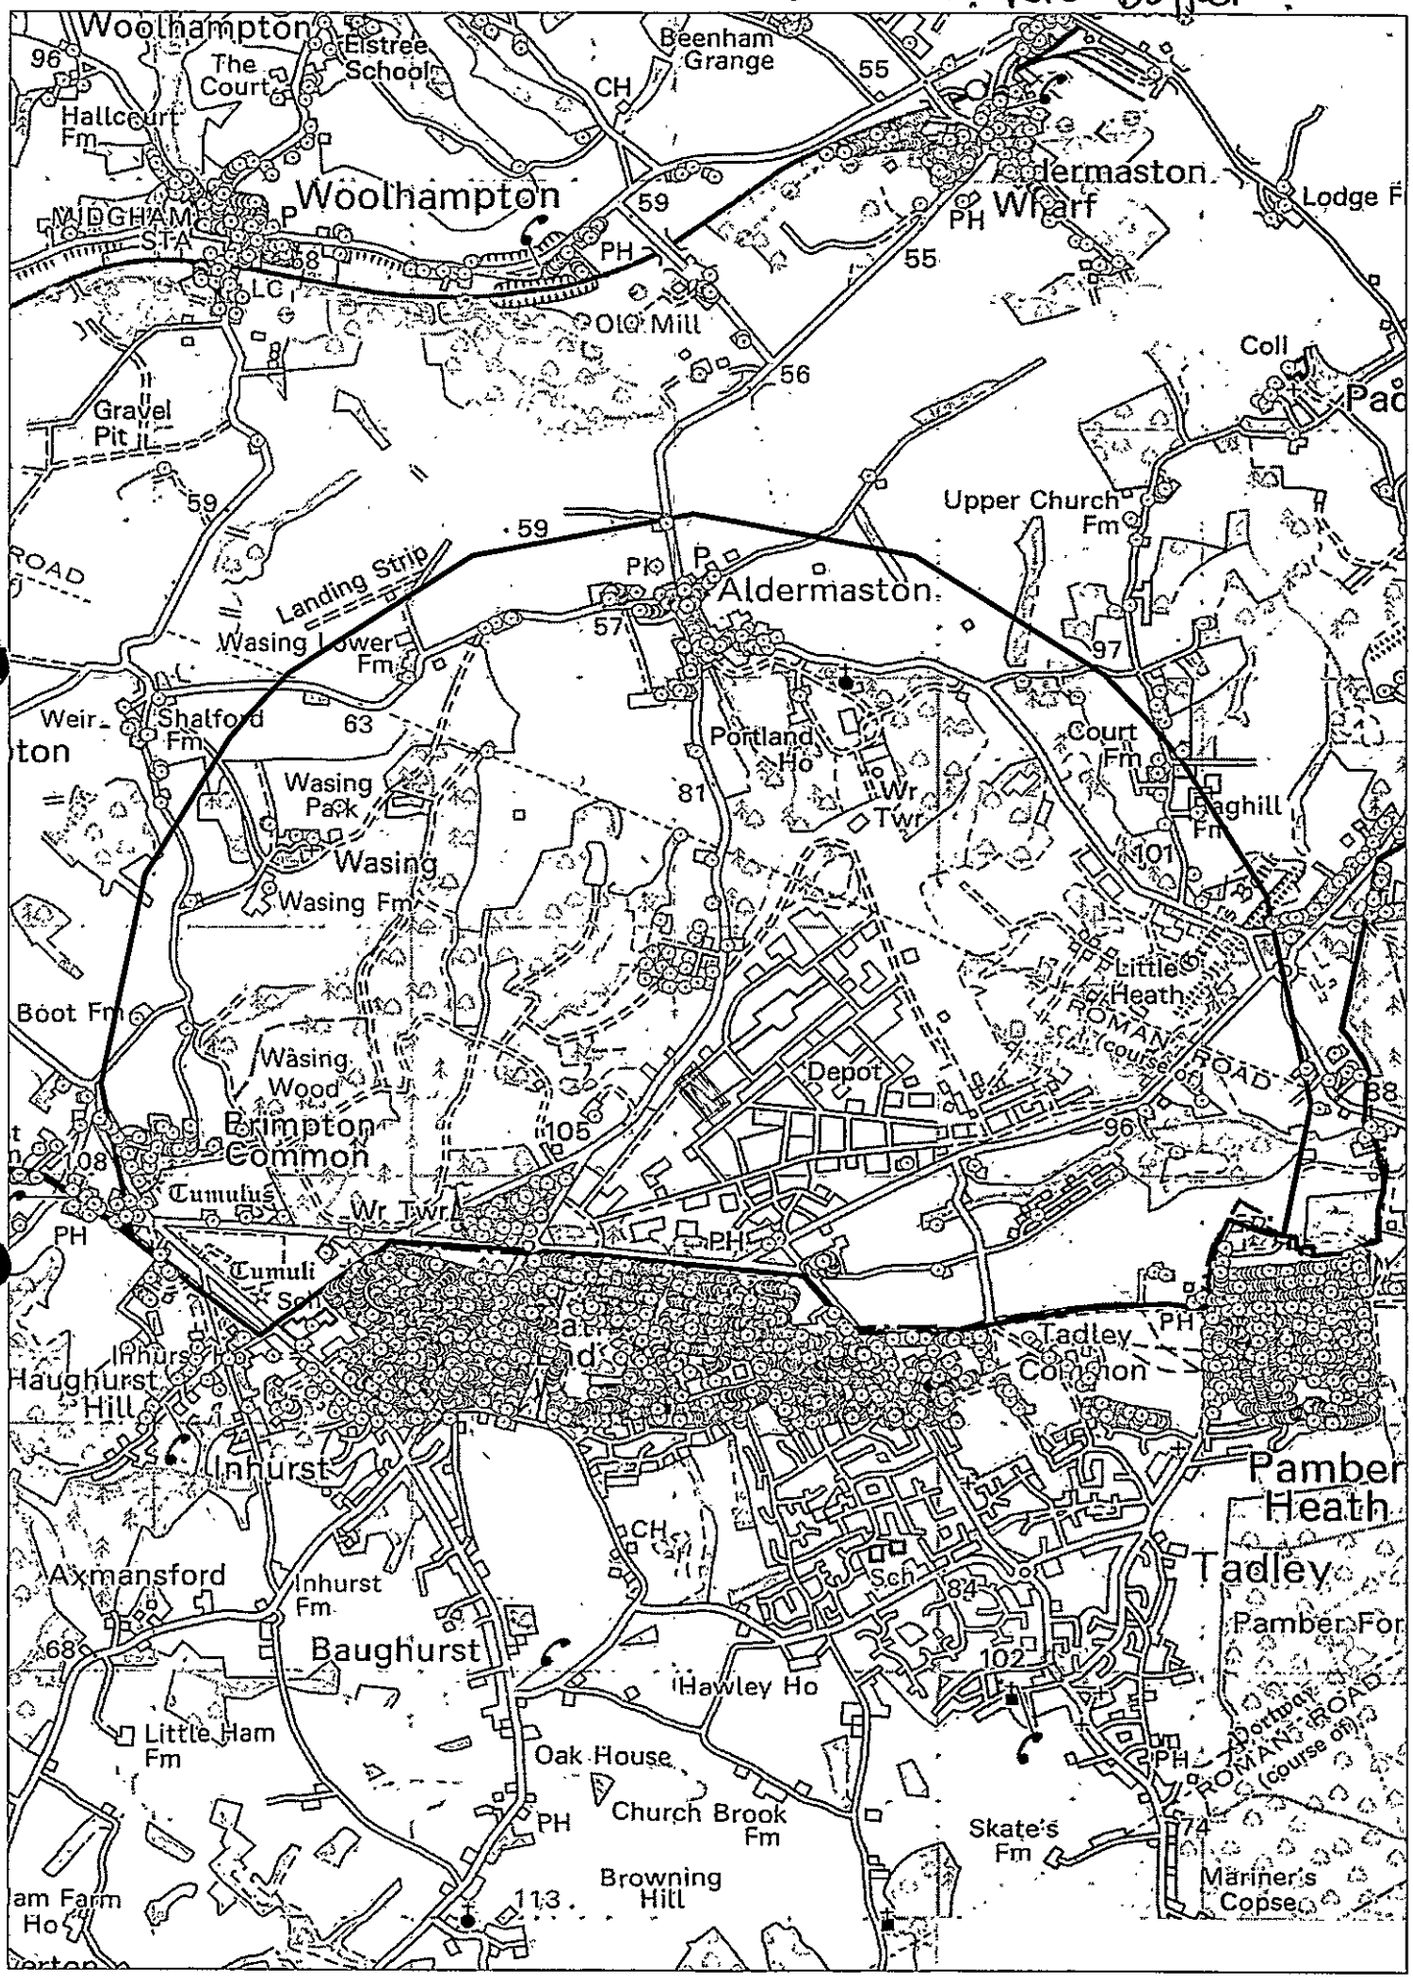

Reproduced from the Ordnance Survey Map with the permission of the Controller of Her Majesty's Stationery Office. (c) Crown Copyright 2003 . West Berkshire District Council LA 090 72

03/02313

WEST [illegible]
DIGITAL [illegible]
-9 DEC 2003
RECEIVED

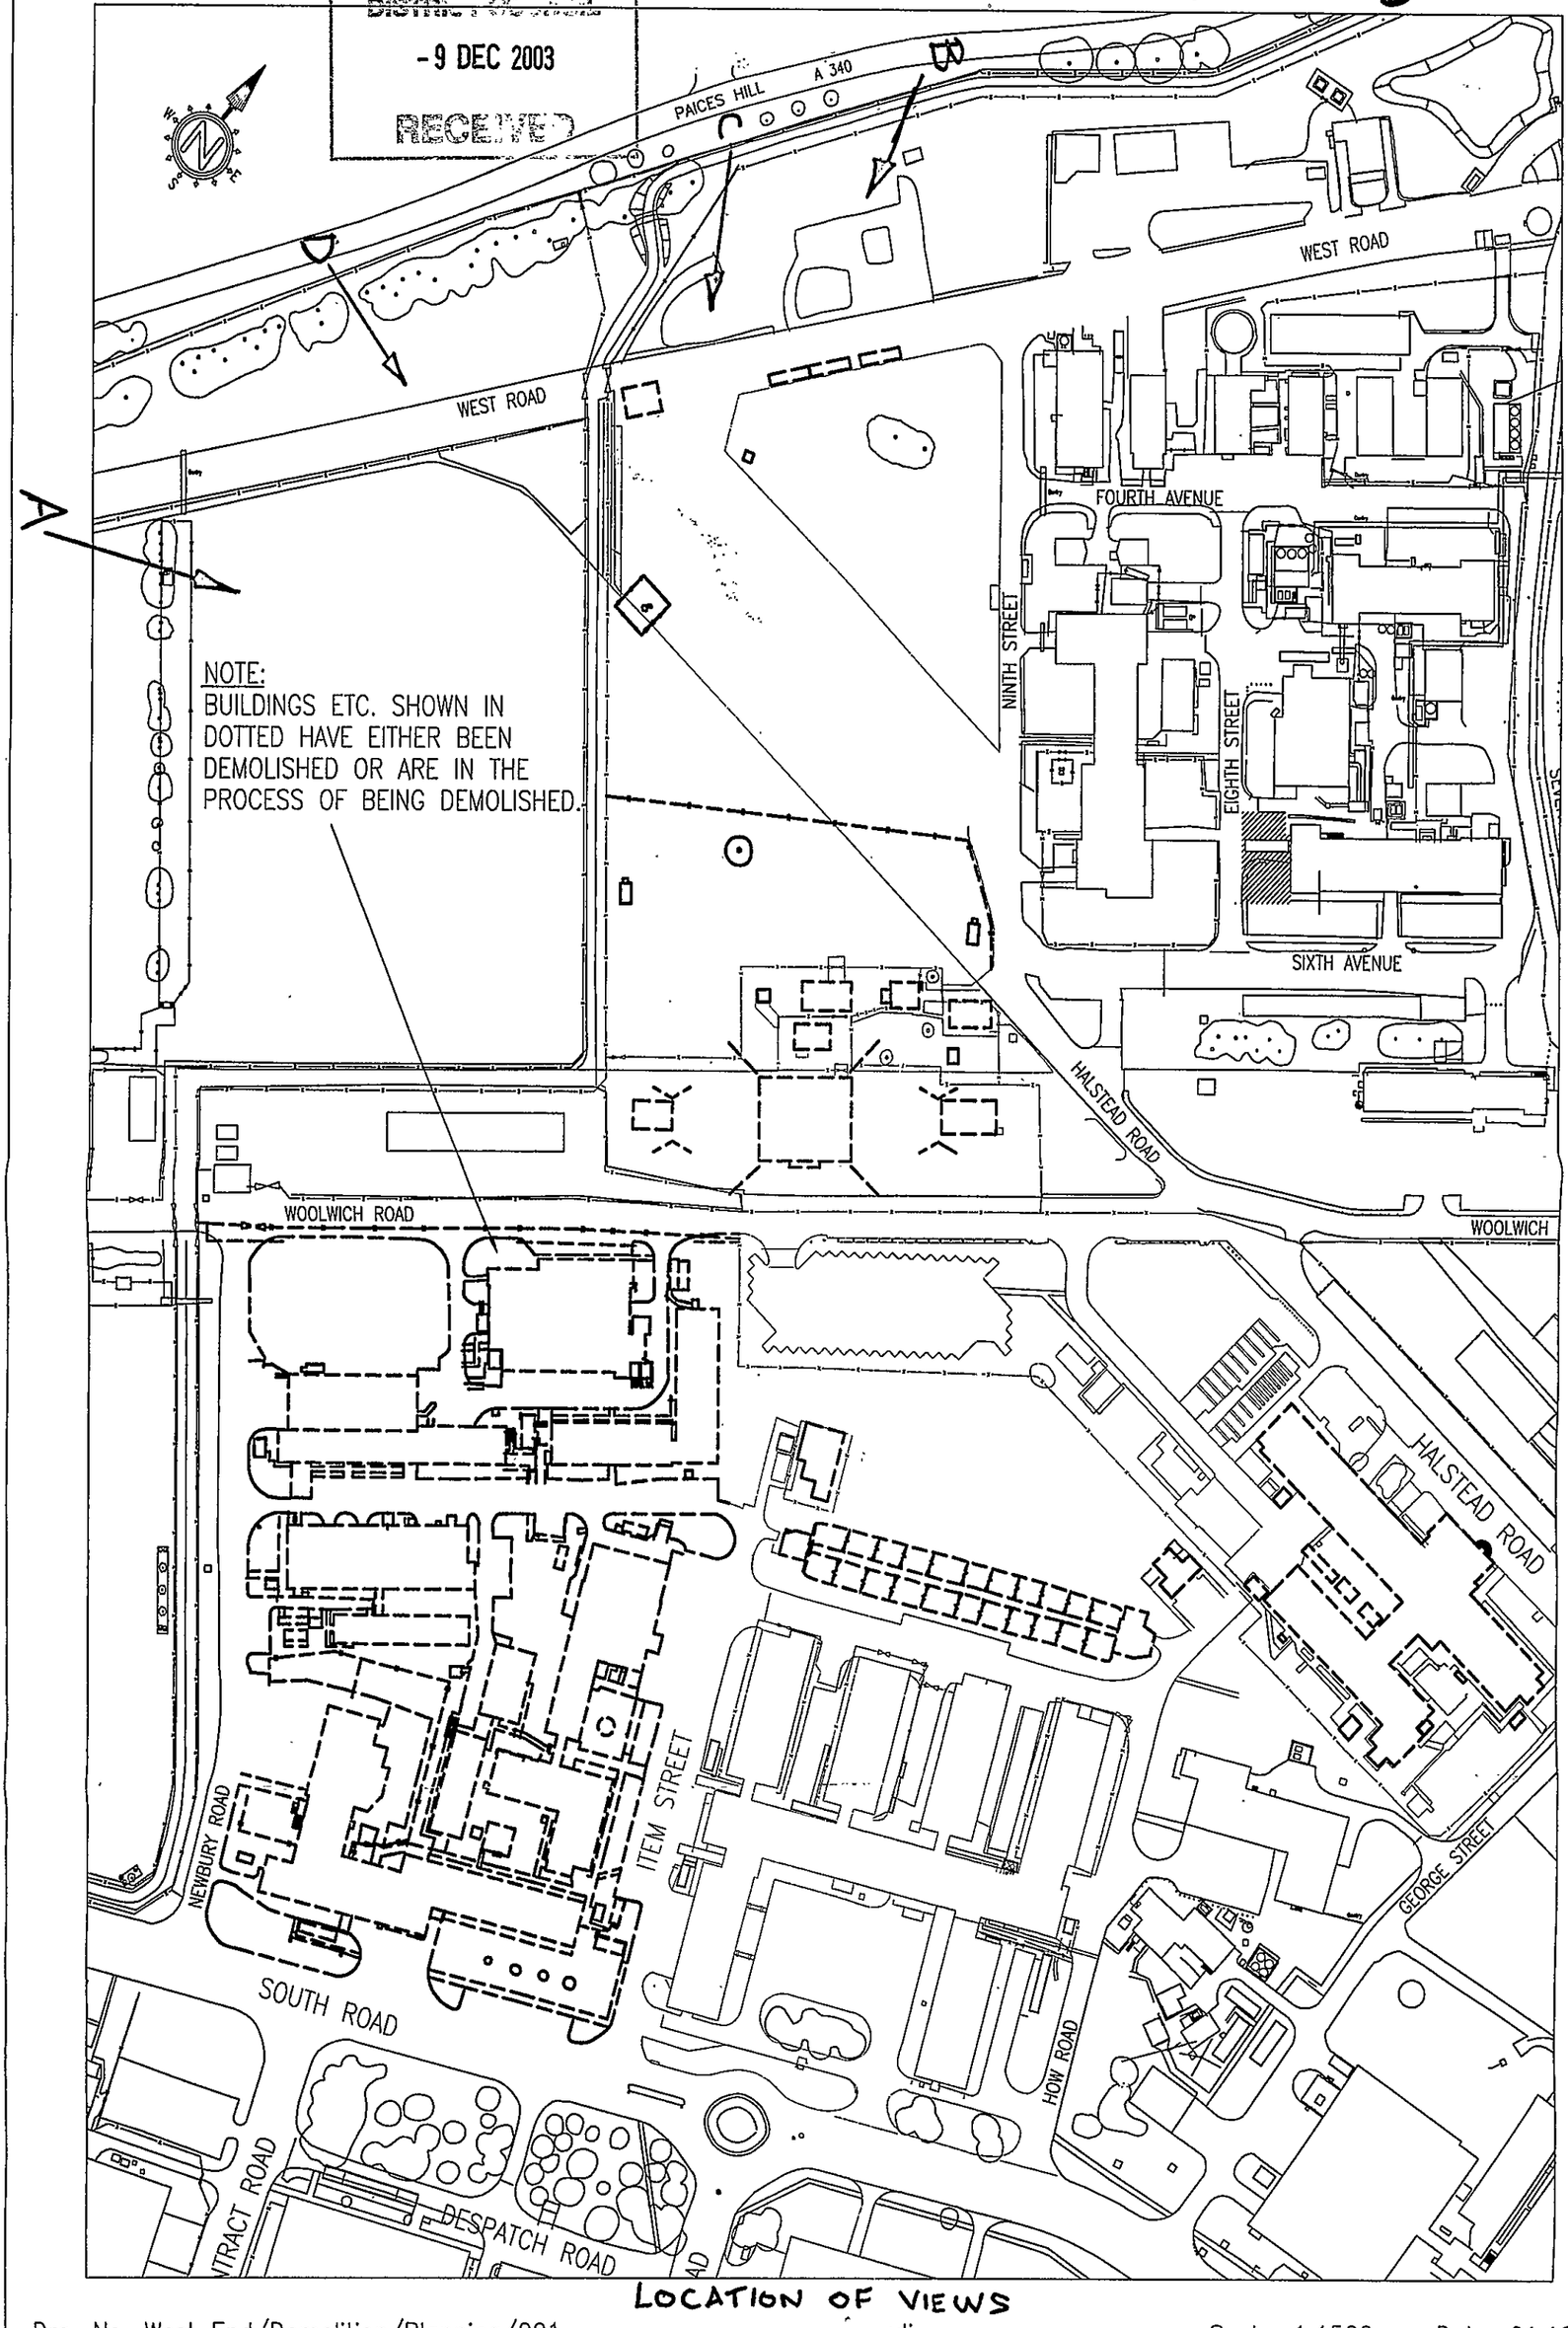

LOCATION OF VIEWS

Drg. No. West End/Demolition/Planning/001

Scale: 1:1500

Date: 01.10.03

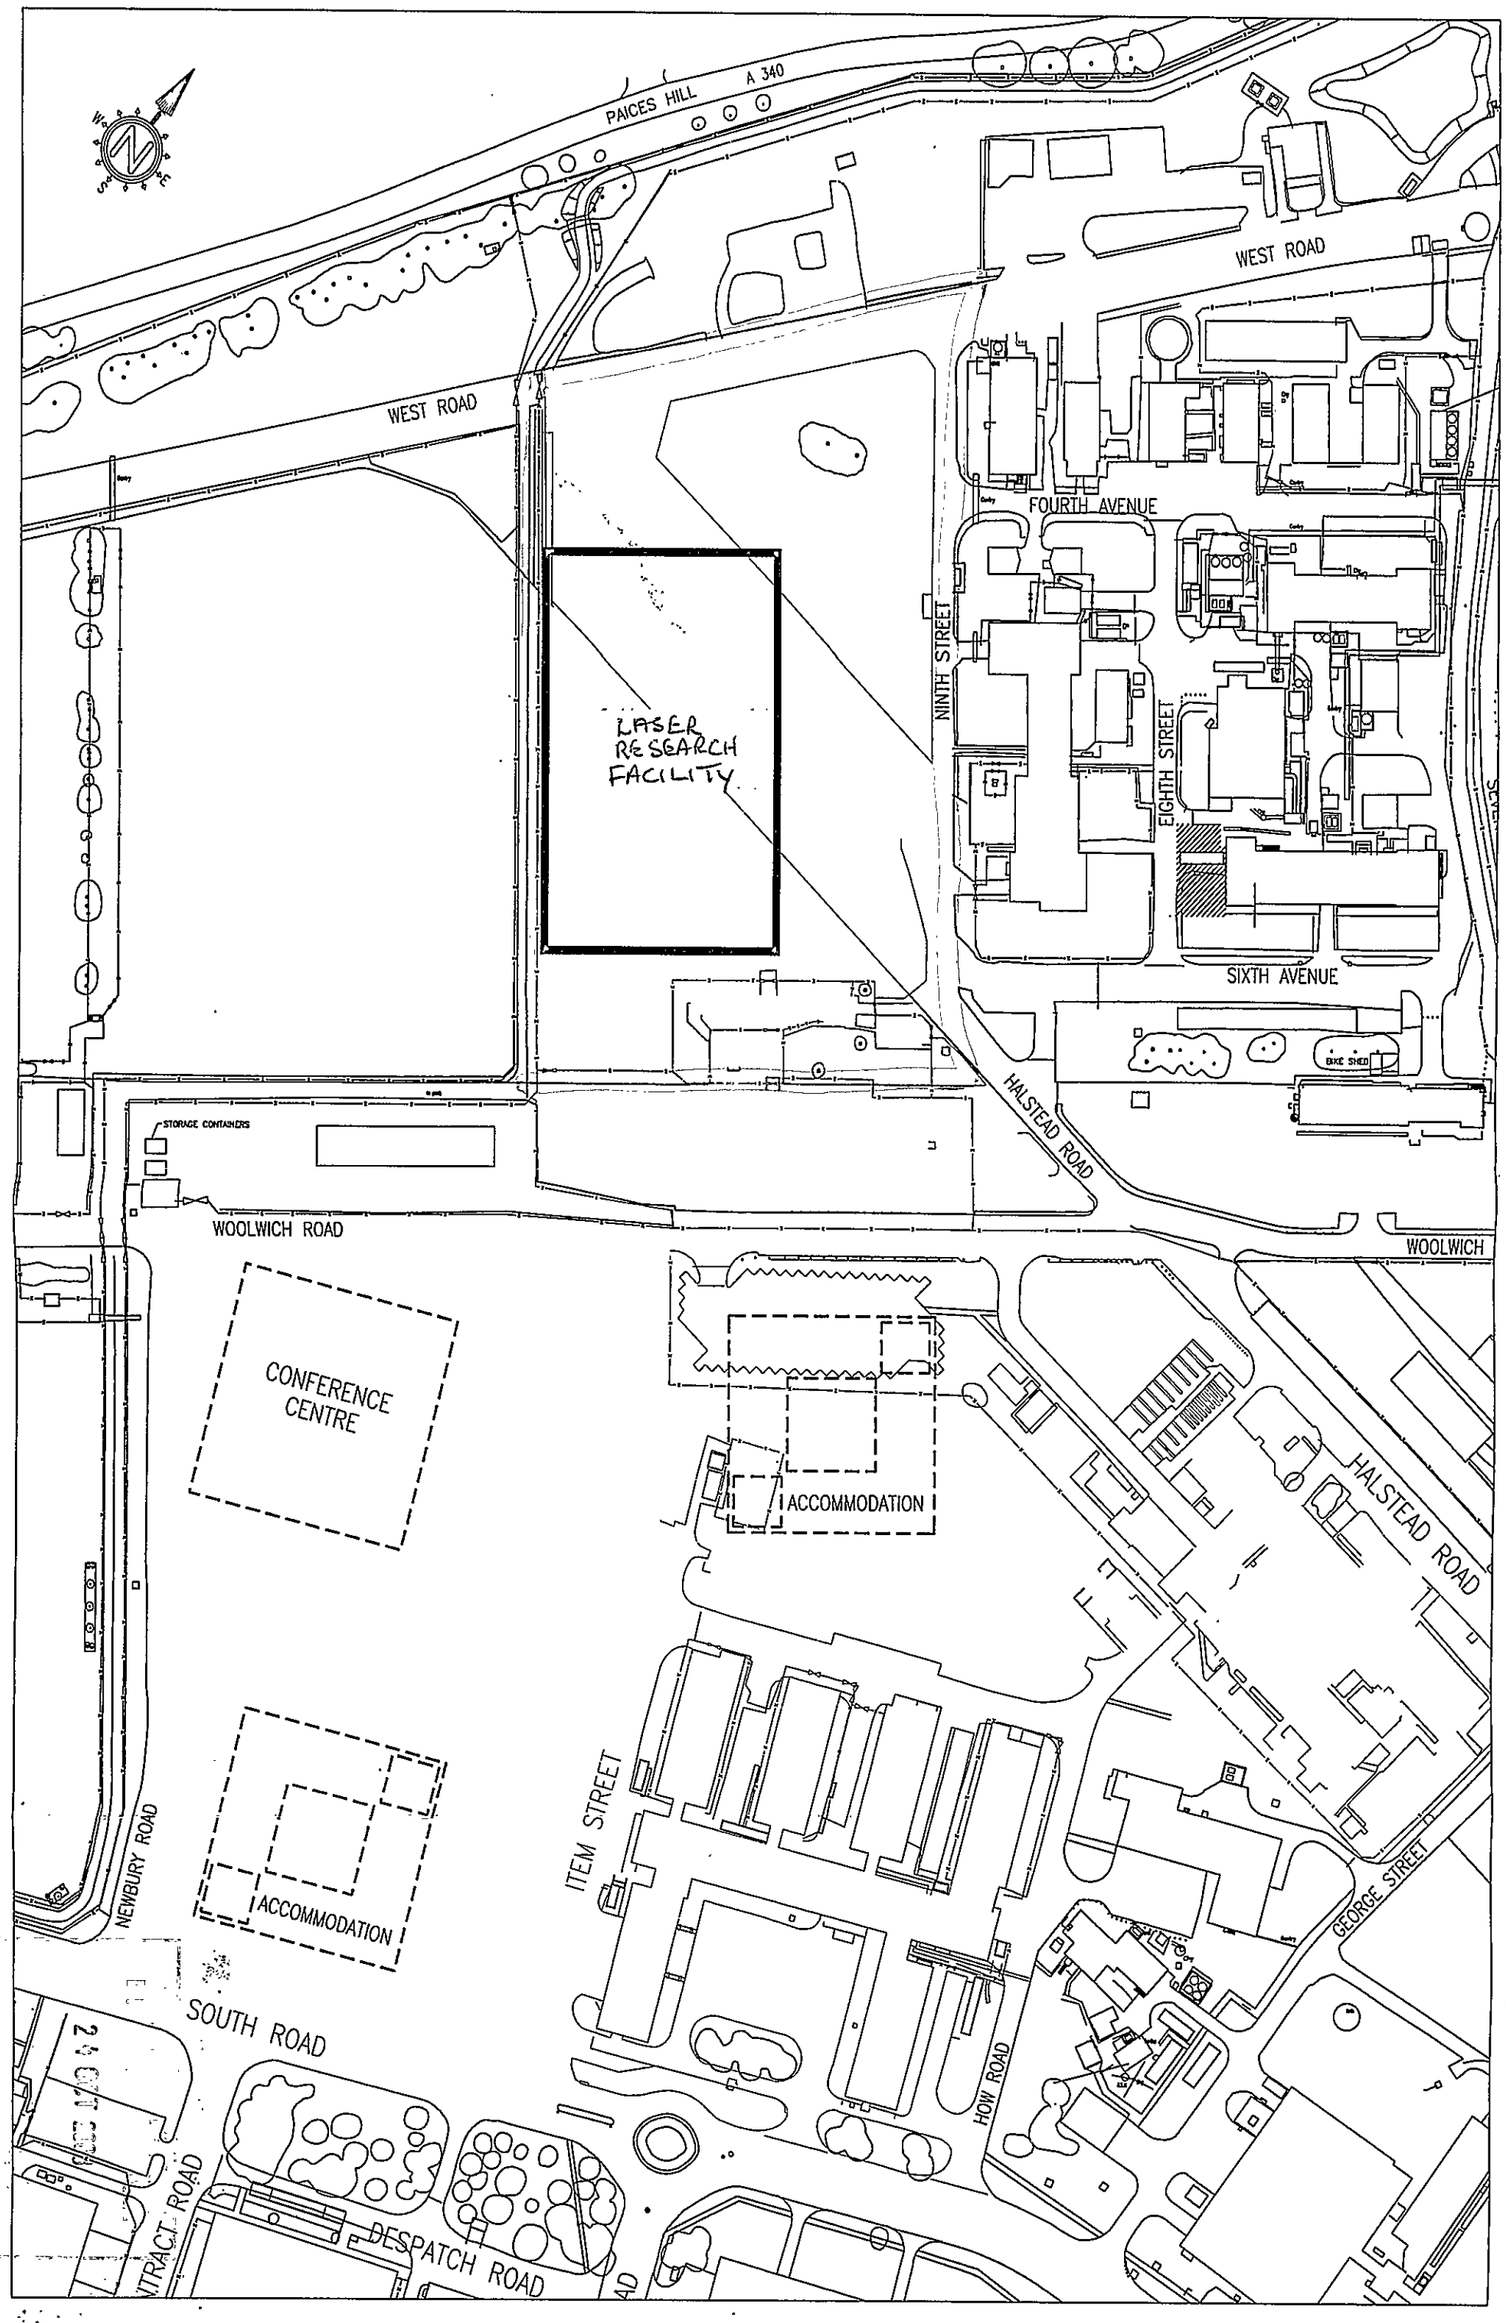

03/02213

Drg. No. West End/LASER/Planning/001 LASER FACILITY Scale: 1:1500 Date: 01.10.03

03/02313

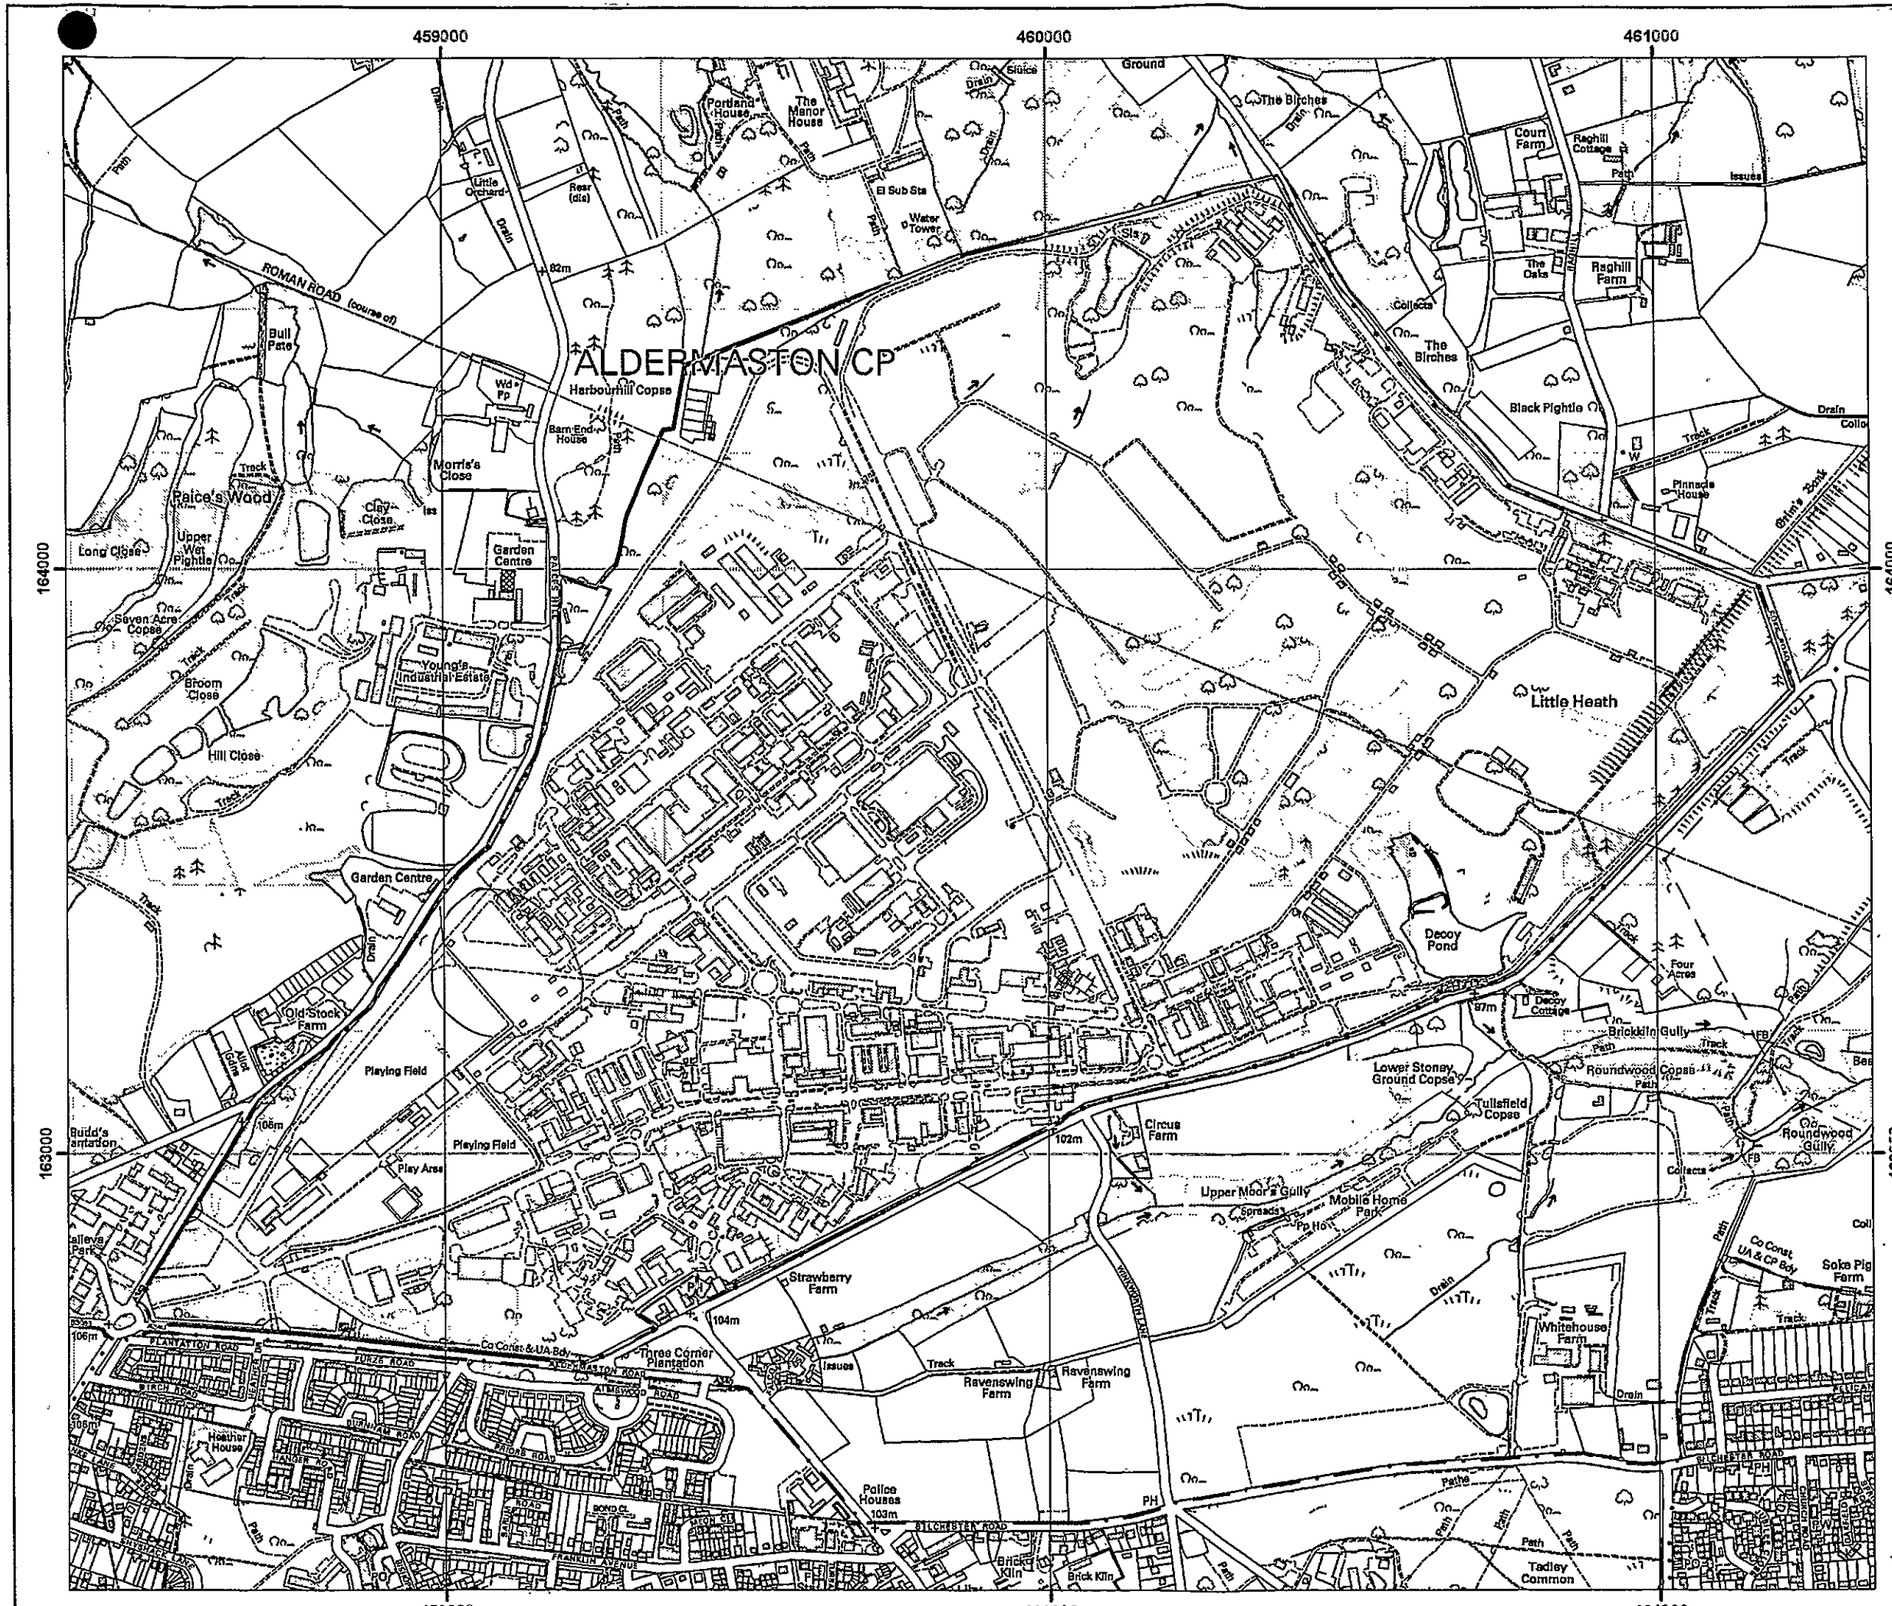

This map is reproduced from Ordnance Survey material with the permission of Ordnance Survey on behalf of the Controller of Her Majesty's Stationery Office © Crown copyright. Unauthorised reproduction infringes Crown copyright and may lead to prosecution or civil proceedings. Defence Estates, Lic. No. 10003250, 2003

03_0684 Aldermaston.mxd 17/10/03

AWE Aldermaston

24 OCT 2003

Scale 1:10,000

MINISTRY OF DEFENCE
Defence Estates - South East & Germany
Blandford House
Aldershot
Hampshire GU11 2HA
Tel: 01252 - 361914

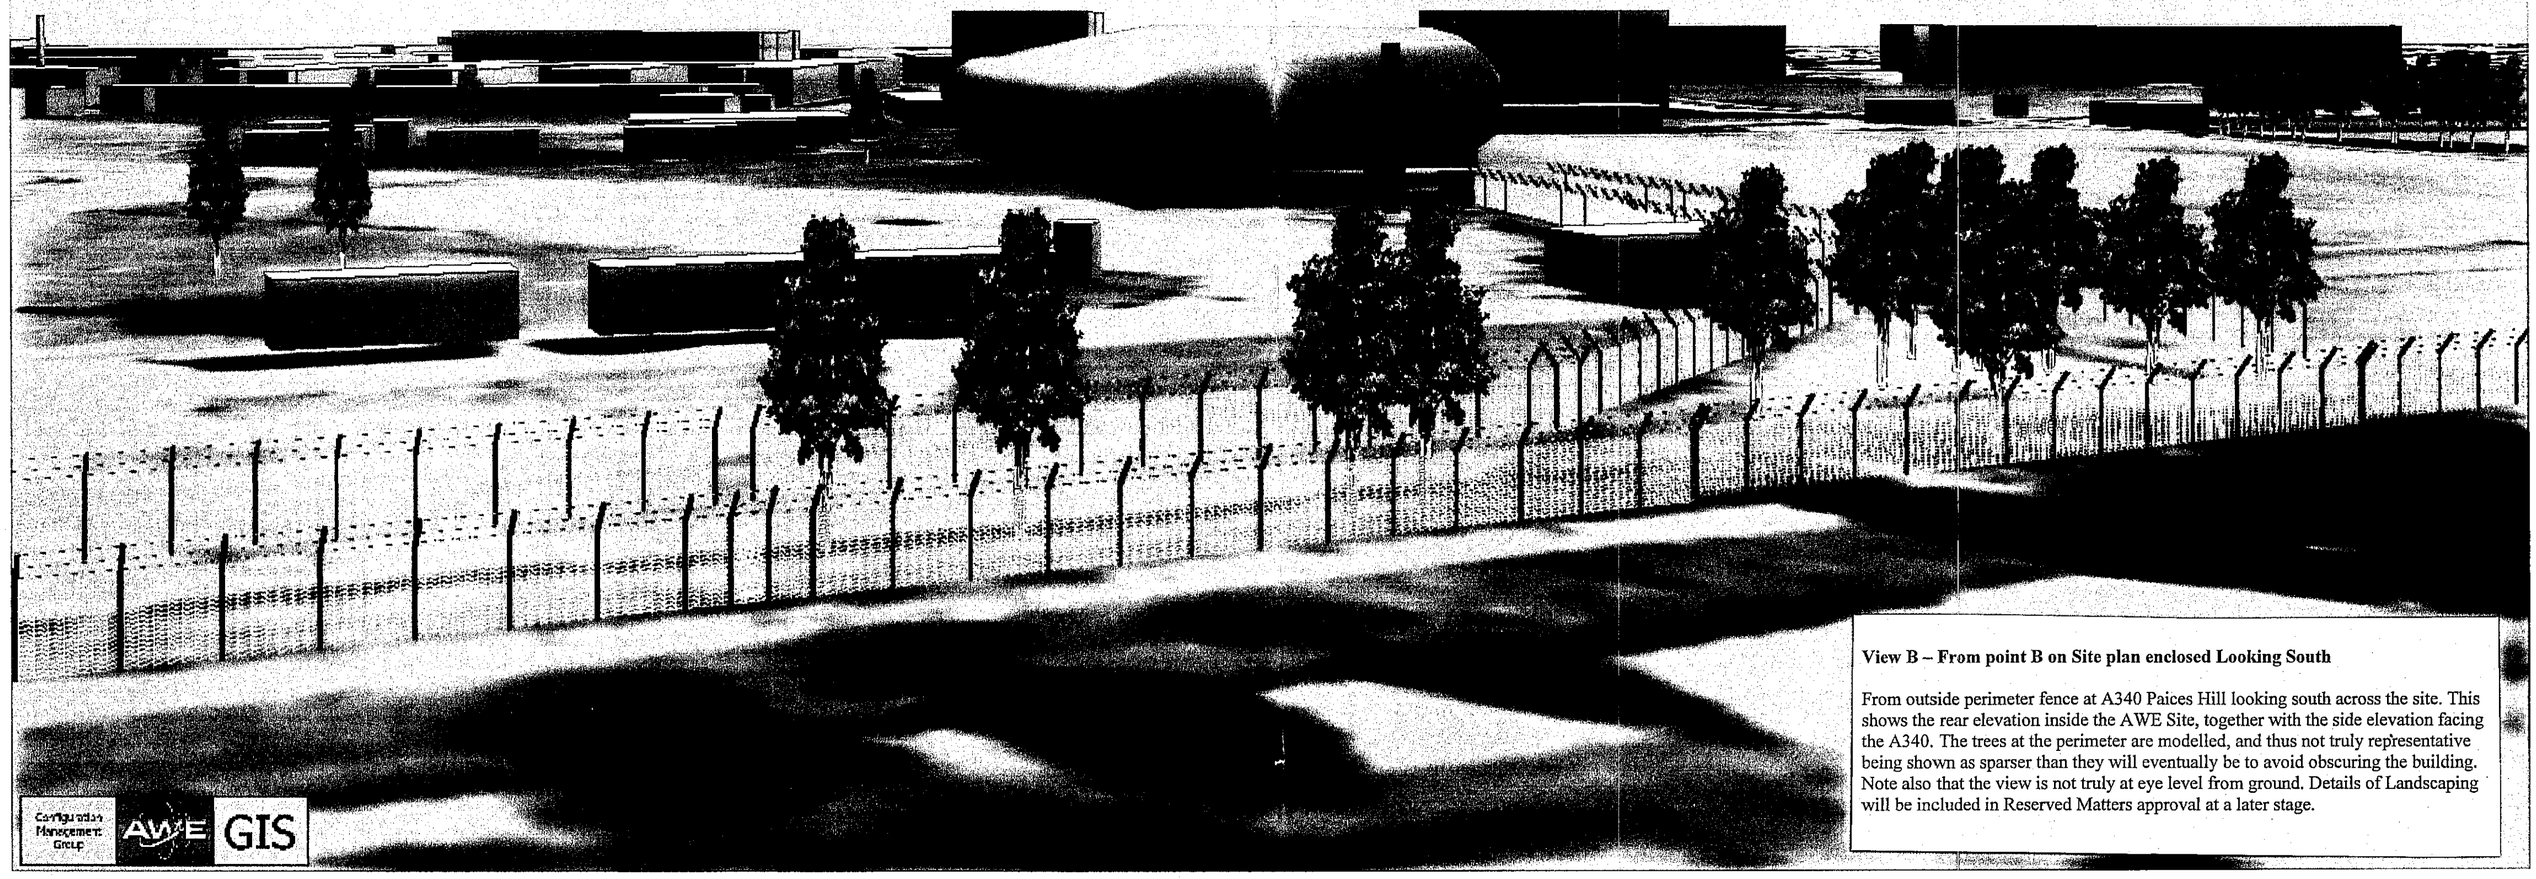

View B – From point B on Site plan enclosed Looking South

From outside perimeter fence at A340 Paices Hill looking south across the site. This shows the rear elevation inside the AWE Site, together with the side elevation facing the A340. The trees at the perimeter are modelled, and thus not truly representative being shown as sparser than they will eventually be to avoid obscuring the building. Note also that the view is not truly at eye level from ground. Details of Landscaping will be included in Reserved Matters approval at a later stage.

Configuration Management Group AWE GIS

B

View C – From Point C on Site Plan Enclosed Looking South/South-east

This is as View B, but further towards Calleva Park Roundabout by approximately 50 metres. The tall structures to the rear of the proposed development are planned to be demolished in the near future. The cabin type buildings in foreground and centre ground to left of proposed development will be removed as part of this development.

C

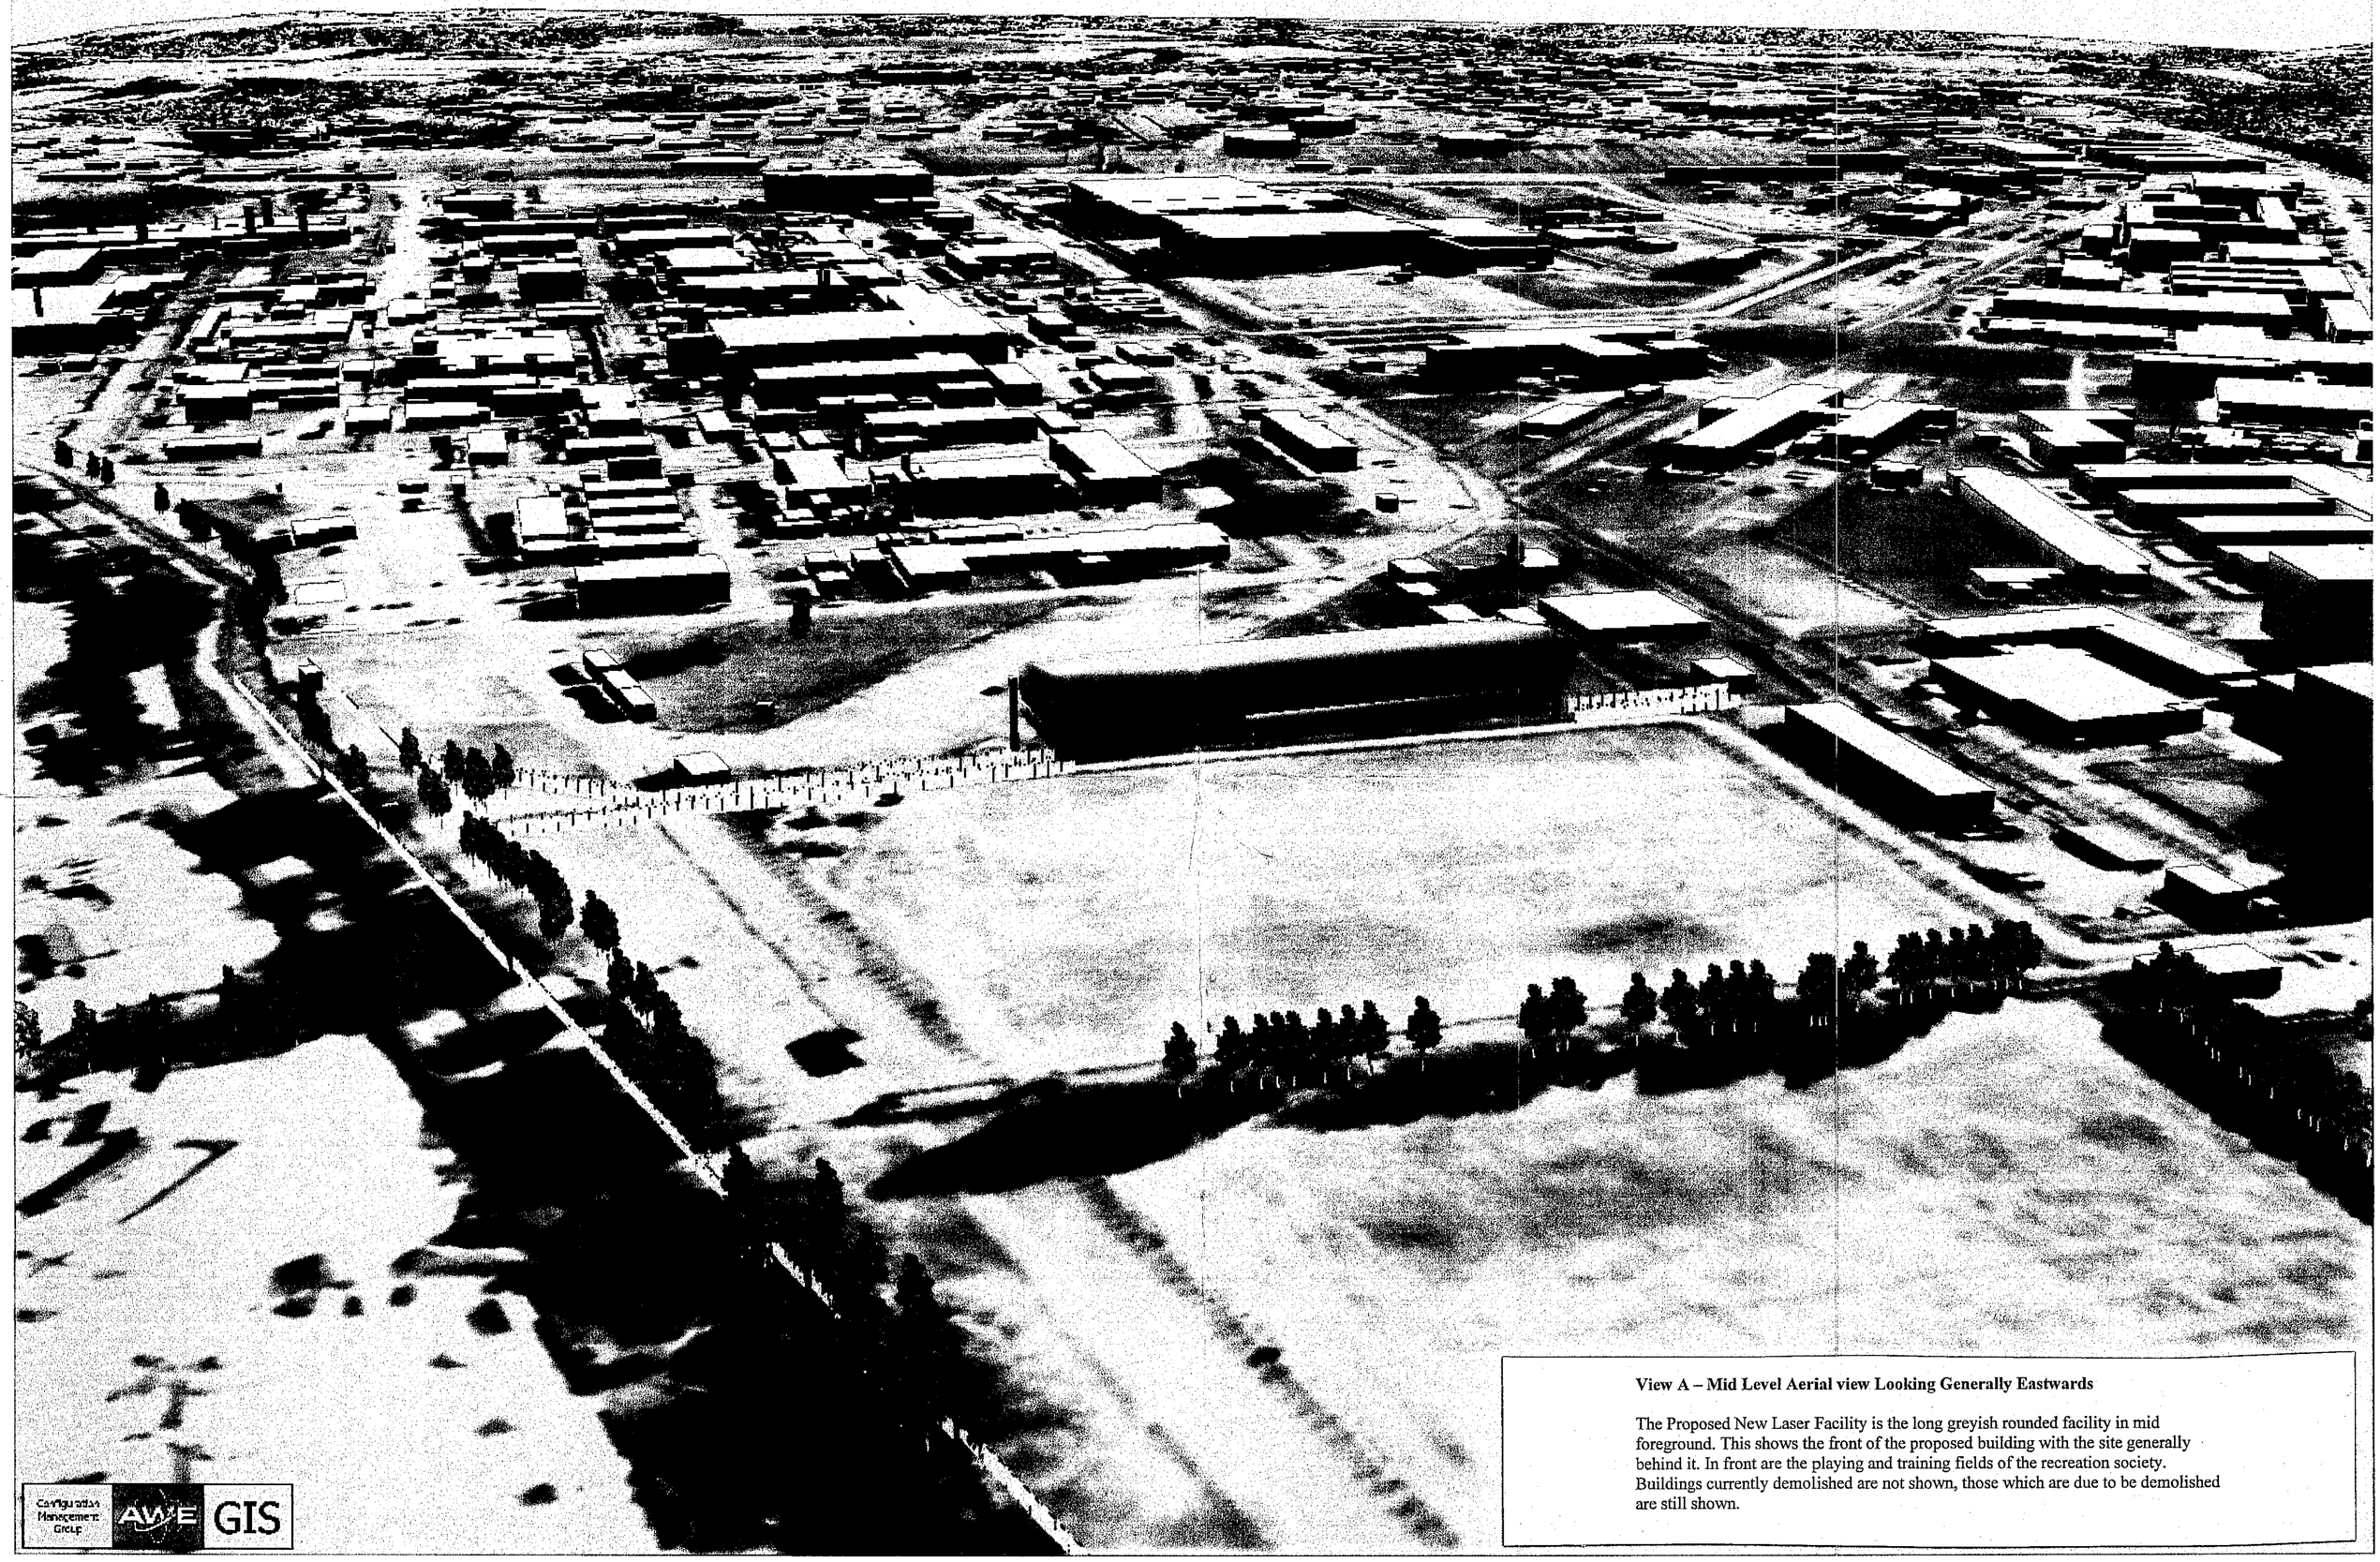

Configuration Management Group AWE GIS

View A – Mid Level Aerial view Looking Generally Eastwards

The Proposed New Laser Facility is the long greyish rounded facility in mid foreground. This shows the front of the proposed building with the site generally behind it. In front are the playing and training fields of the recreation society. Buildings currently demolished are not shown, those which are due to be demolished are still shown.

A

Configuration Management Group AWE GIS

View D – From Point D on Site Plan Enclosed Looking Southeast to East

This view from approximately 110 metres further on towards Calleva Park on the A340 shows the front elevation and main entrance of the proposed development viewed across the training fields of the Recreation Society. The building will normally be approached on foot with car parking to be some way away towards the West Gate.

D